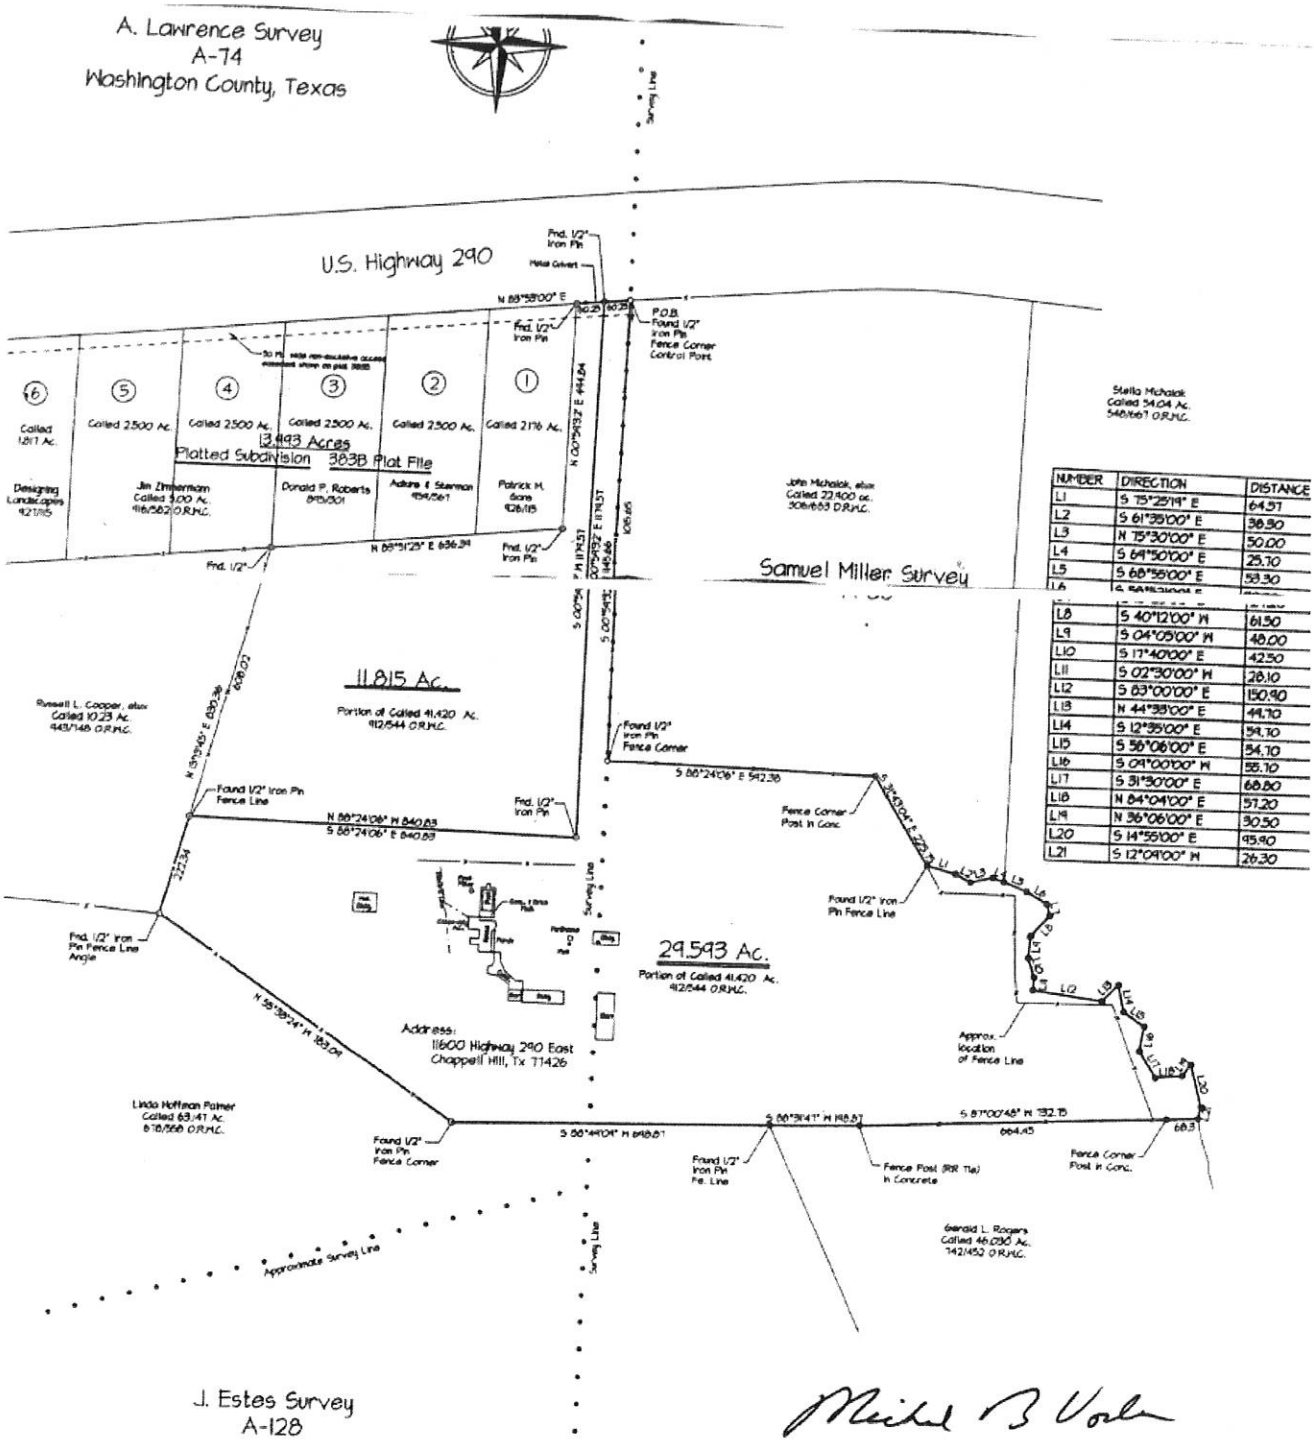


| NUMBER | DIRECTION | DISTANCE |
|---|---|---|
| L1 | S 75°25'19" E | 64.57 |
| L2 | S 61°35'00" E | 38.30 |
| L3 | N 75°30'00" E | 50.00 |
| L4 | S 64°50'00" E | 25.70 |
| L5 | S 68°55'00" E | 58.30 |
| L6 | S 54°[illegible] | [illegible] |
| L7 | [illegible] | [illegible] |
| L8 | S 40°12'00" W | 61.50 |
| L9 | S 04°05'00" W | 48.00 |
| L10 | S 17°40'00" E | 42.50 |
| L11 | S 02°30'00" W | 28.10 |
| L12 | S 83°00'00" E | 150.90 |
| L13 | N 44°38'00" E | 44.70 |
| L14 | S 12°35'00" E | 59.70 |
| L15 | S 56°06'00" E | 54.70 |
| L16 | S 04°00'00" W | 55.70 |
| L17 | S 31°30'00" E | 68.80 |
| L18 | N 84°04'00" E | 57.20 |
| L19 | N 36°06'00" E | 30.50 |
| L20 | S 14°55'00" E | 95.90 |
| L21 | S 12°04'00" W | 26.30 |

Mortgagor: Arthur C. Green and wife, Paula A. Green

Mortgagee: Texas Homeplace Mortgage Comp

200 0 200 400 600 Ft

Scale 1"=200'

d Boundary Map Compiled by the U.S. ban Development F.I.A., Community ington County, Texas, dated May 24, ct tract does not fall within the

I, William M. Rawe, Registered Professional Land Surveyor, do hereby certify that the plat and/or description shown hereon accurately represents the results of an on the ground survey made under my direction and supervision on 4/02/03 and all corners are as shown hereon. There are no conflicts or protrusions apparent on the ground except as shown.

This tract is subject to all underground easements, the existence of which may arise by virtue of unrecorded grant or use.

This survey was performed in connection with the transaction described in the G.F. Number WA-03-074 of Betts Title Company.

Use of this survey for any other purposes or by other parties shall be at their own risk and the

Arthur C. Green and wife, Paula A. Green

Pledger and Associates

other parties shall be at their own risk and the undersigned surveyor is not responsible for any loss resulting therefrom.

William H. Reue
Registered Professional Land Surveyor No. 1070

WILLIAM W. REUE
1070
PROFESSIONAL
LAND SURVEYOR

Reue Land Surveyors
1009 South Day Street
P.O. Box 1708 Brenham, Texas 77833
Voice: (979)836-8888 Fax: (979)836-8888

| | | | | | |
|---|---|---|---|---|---|
| Surveyor | William W. Reue | County | Washington | Field Crew | LI |
| R.P.L.S. No. | 1070 | Survey | See Plat | Computations | WJ |
| Date | 4/02/03 | City | | Drafting | |